Job No. 1339 Dwg. No. 2501 Rev. B

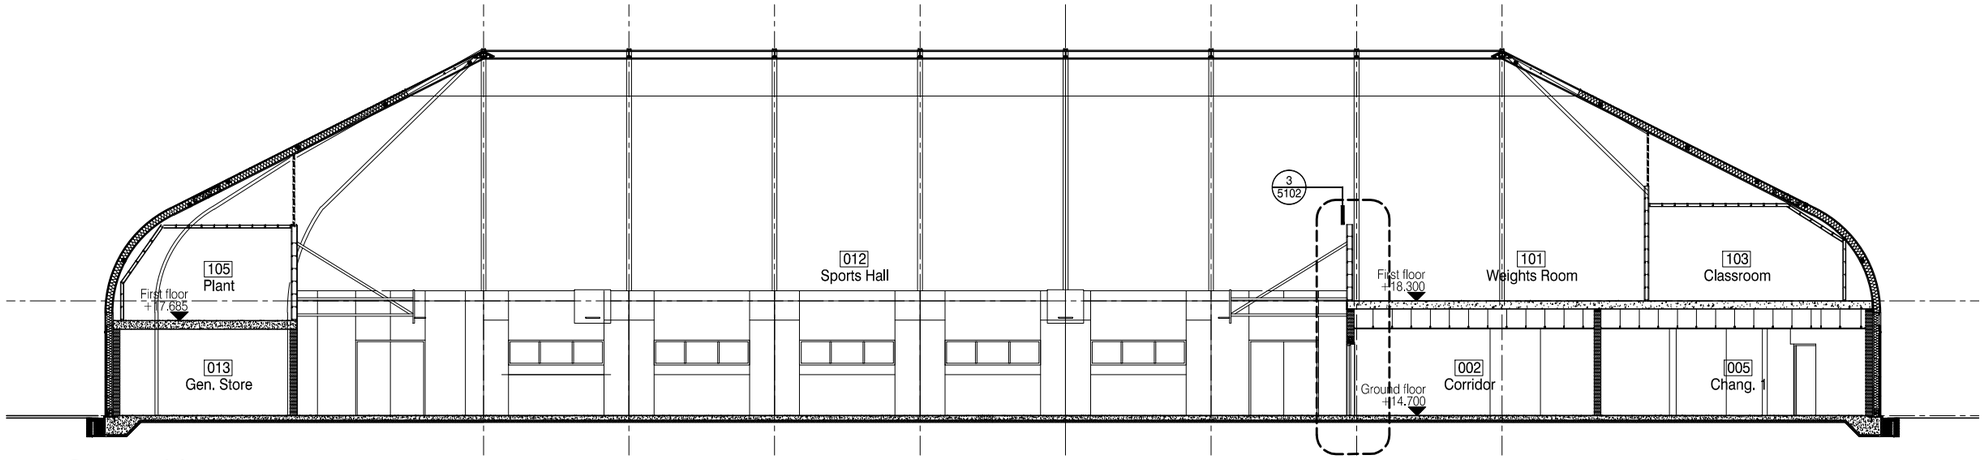

AA **Section AA**
Scale: 1:100

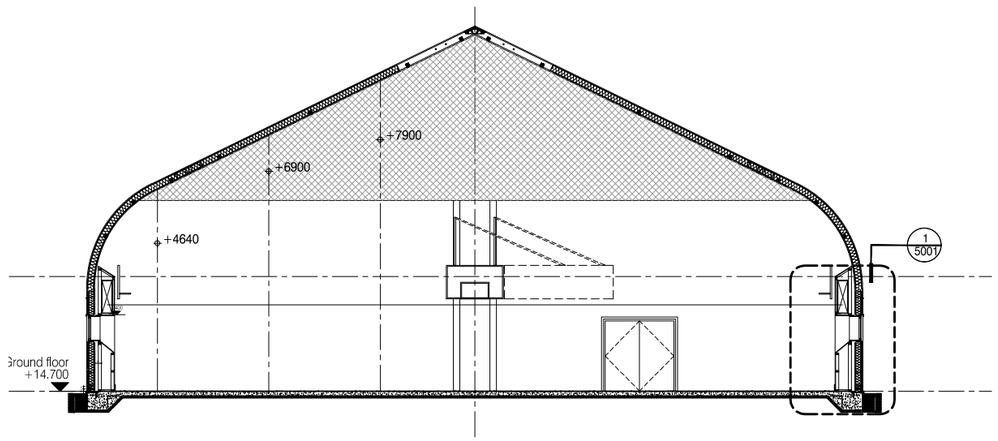

BB **Section BB**
Scale: 1:100

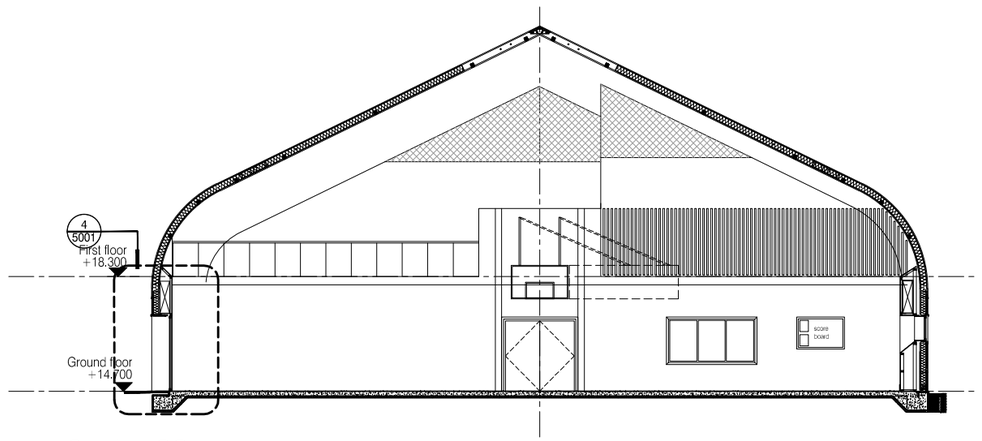

CC **Section CC**
Scale: 1:100

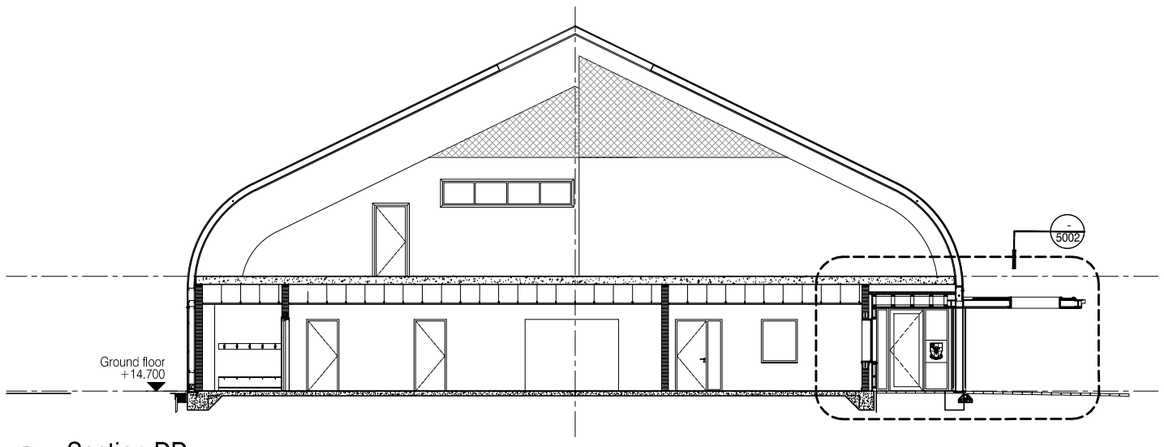

DD **Section DD**
Scale: 1:100

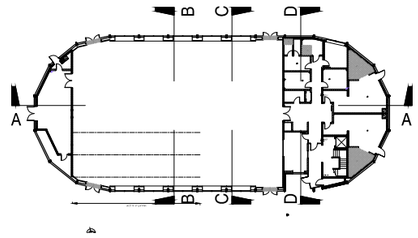

\- **Keyplan**
Scale: 1:500

Do not scale from this drawing, use figured dimensions only. All errors and omissions to be reported to the architect. This drawing to be read in conjunction with relevant consultant's drawings.

NOTES:

rev.	date	drawn	description
A	15.07.11	WG	Tender Issue.
B	30.01.12	DOD	Floor levels adjusted to match site level + increased floor-to-floor from 3635 to 3800mm to facilitate ceiling depth required for ventilation services Floor-to-floor level to plant 105 retained at 2985mm; walls to first floor changed from blockwork to studwork.

This drawing or design may not be reproduced without permission

Coady Partnership ARCHITECTS
ARCHITECTURE BUILDING CONSERVATION URBAN DESIGN
Mountpleasant Business Centre, Mountpleasant Avenue, Dublin 6, Ireland. T: 01 497 6766. F: 01 497 0927. E: admin@coady.ie

Drawing File reference no: P:\Projects_Drawings\job ref 1300_1399\1339 Blackrock Sports Centre\1 - Current\01_Sheet Layout\2000 Elevations + Sections\2501 Section - General.dwg

Client	Blackrock College	Date	04.05.11	Drawn / Checked	EV / DO'D
Project	Blackrock College - Sports Building	Job No.	1339	Dwg. No. / Rev.	2501 / B
Drawing Title	Section - General	Scale	1:100 @ A1	Status	CONSTRUCTION